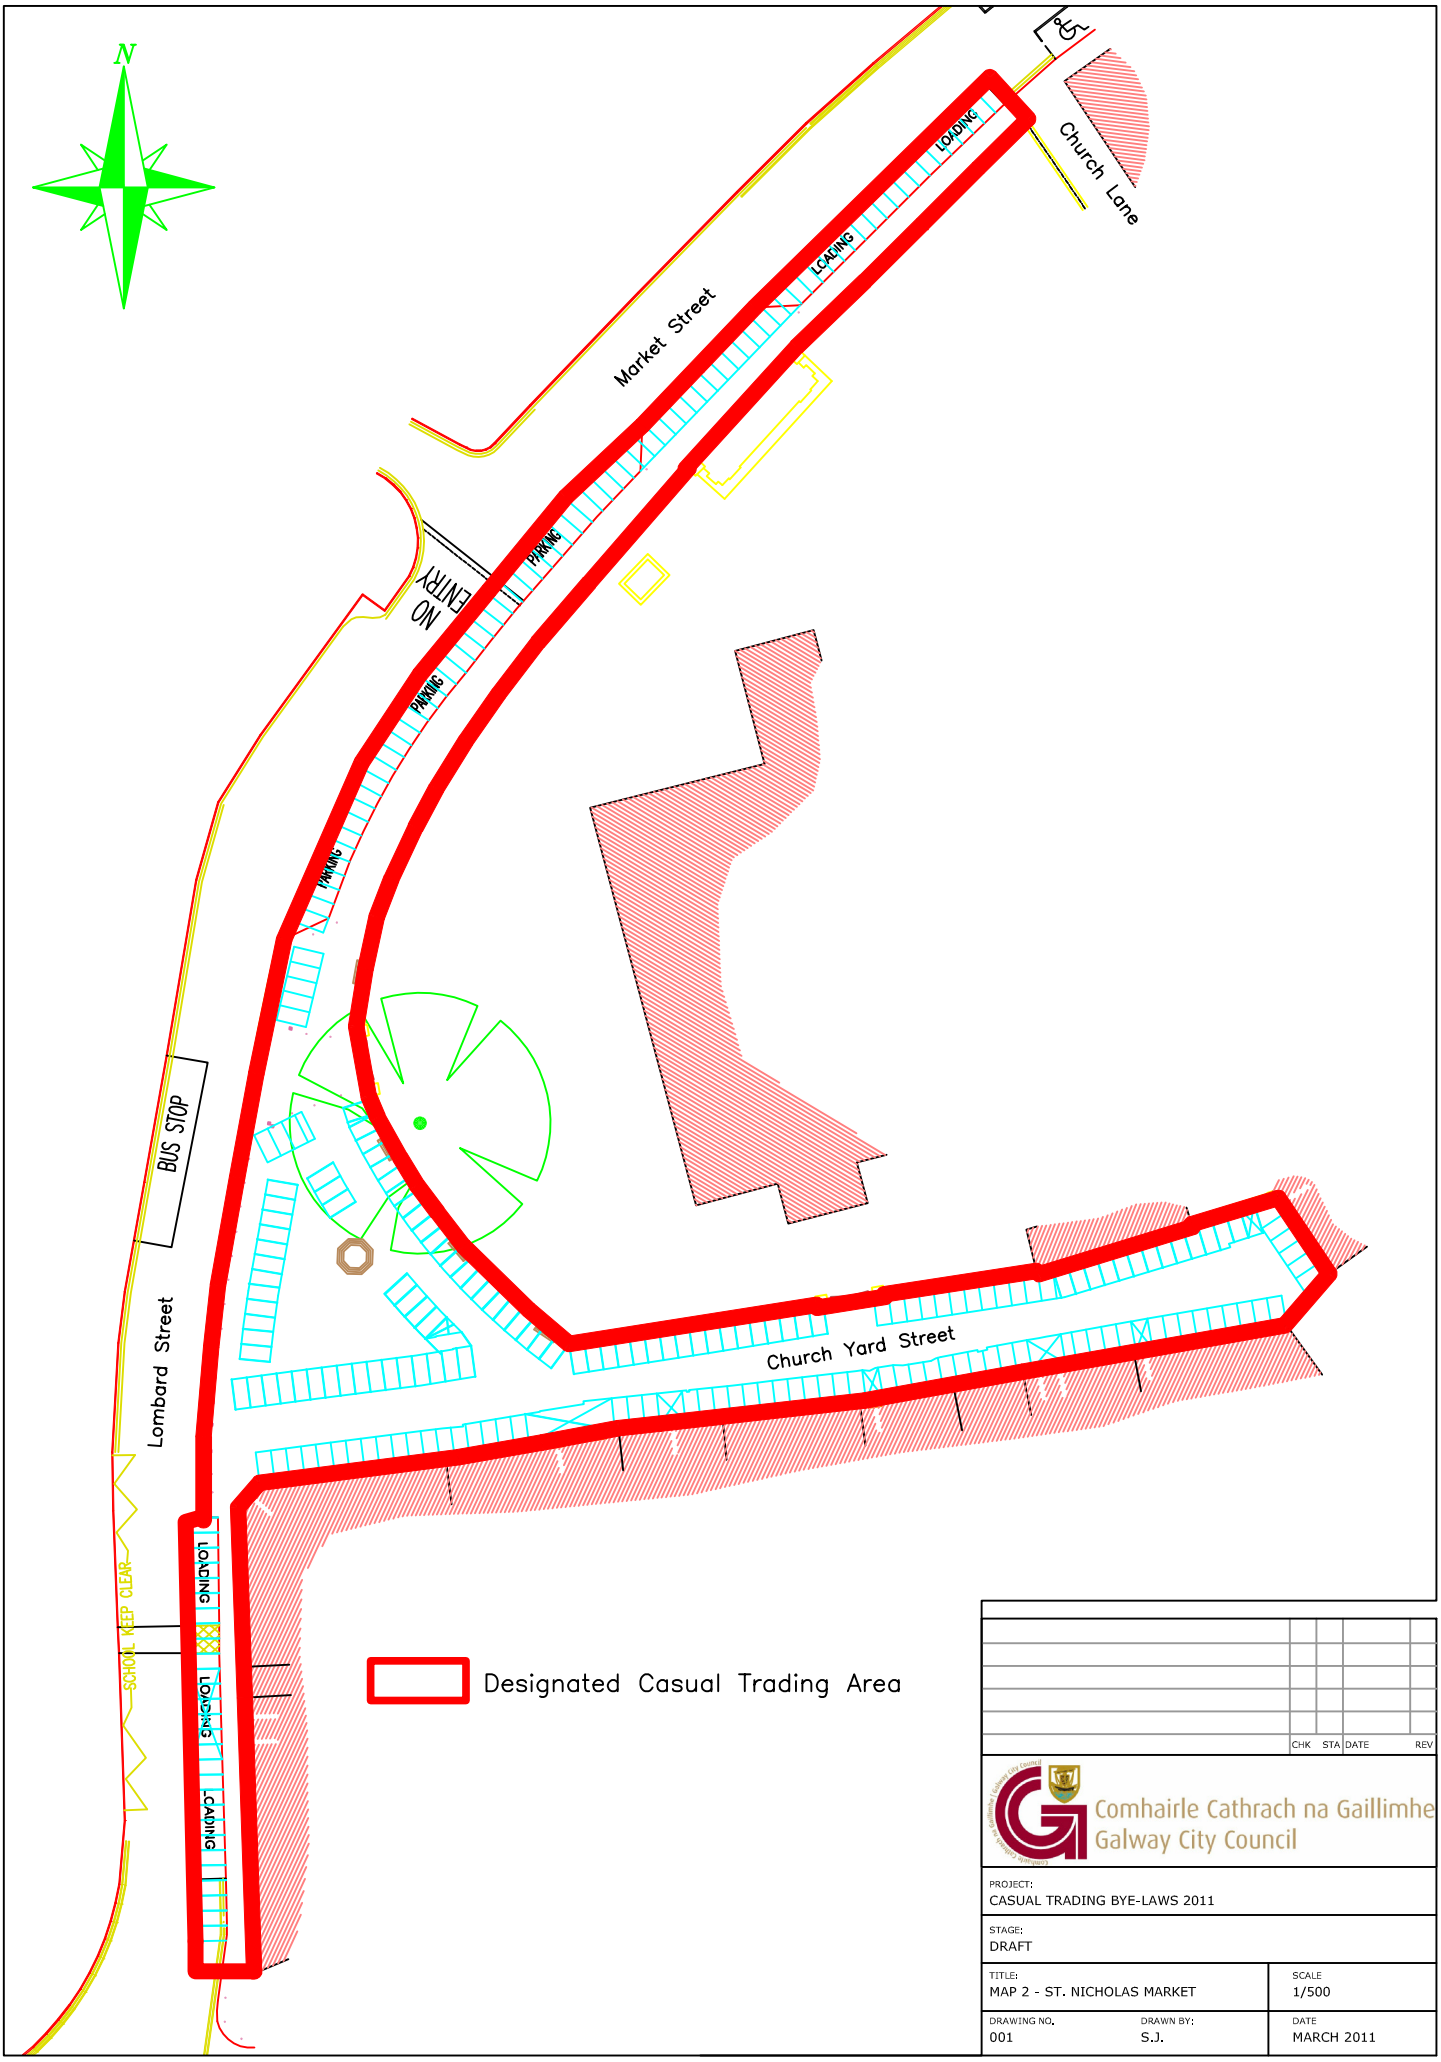
N
Market Street
Church Lane
LOADING
LOADING
PARKING
PARKING
PARKING
NO ENTRY
BUS STOP
Lombard Street
Church Yard Street
SCHOOL KEEP CLEAR
LOADING
LOADING
LOADING
Designated Casual Trading Area
CHK
STA
DATE
REV
Comhairle Cathrach na Gaillimhe
Galway City Council
PROJECT:
CASUAL TRADING BYE-LAWS 2011
STAGE:
DRAFT
TITLE:
MAP 2 - ST. NICHOLAS MARKET
SCALE
1/500
DRAWING NO.
001
DRAWN BY:
S.J.
DATE
MARCH 2011